


Example Plans: Residential Remodel

1st Floor Plan

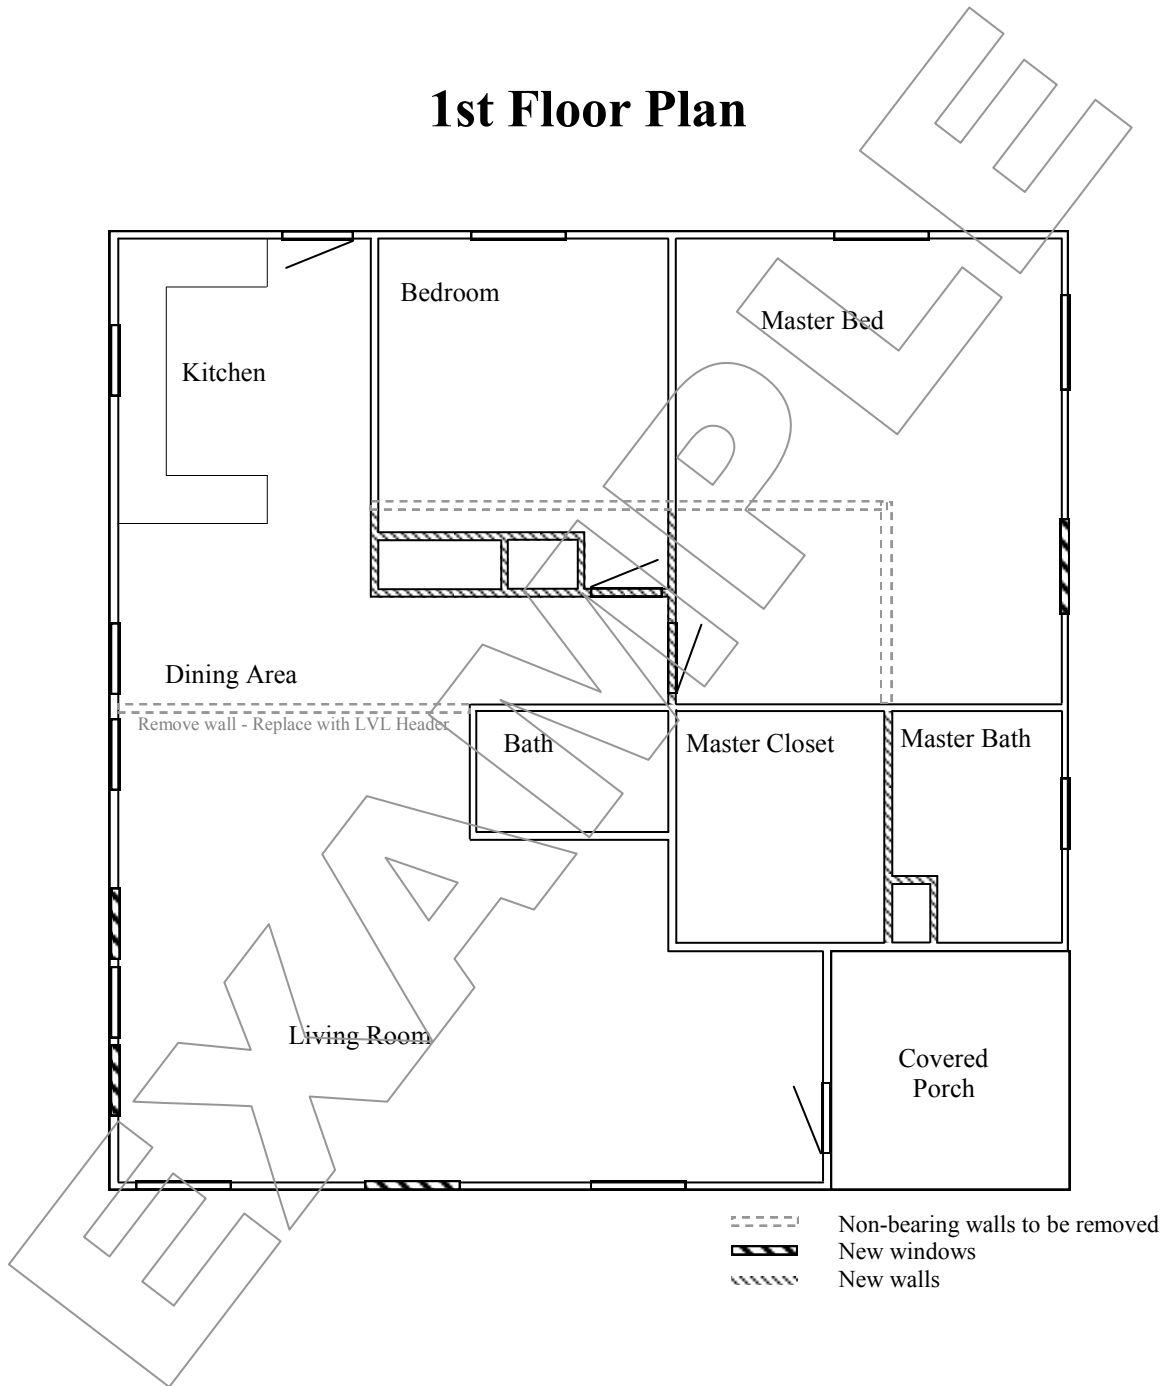


These example plans are only a guide to the plans you will need in order to obtain residential building permits. The sizes and materials here may or may not be adequate for your specific application.

Rev 8/18/2016

**Department of Business and
Neighborhood Services**
1200 Madison Ave, Suite 100
Indianapolis, IN 46225
Tele: (317) 327-8700
www.indy.gov/permits

Remember to fill out the completion card at the end of your project.

All plans, detail sheets & a copy of the permit are required to be on the job site at all times. (Truss specs, TJI, LVL & pre-manufactured fireplace details)

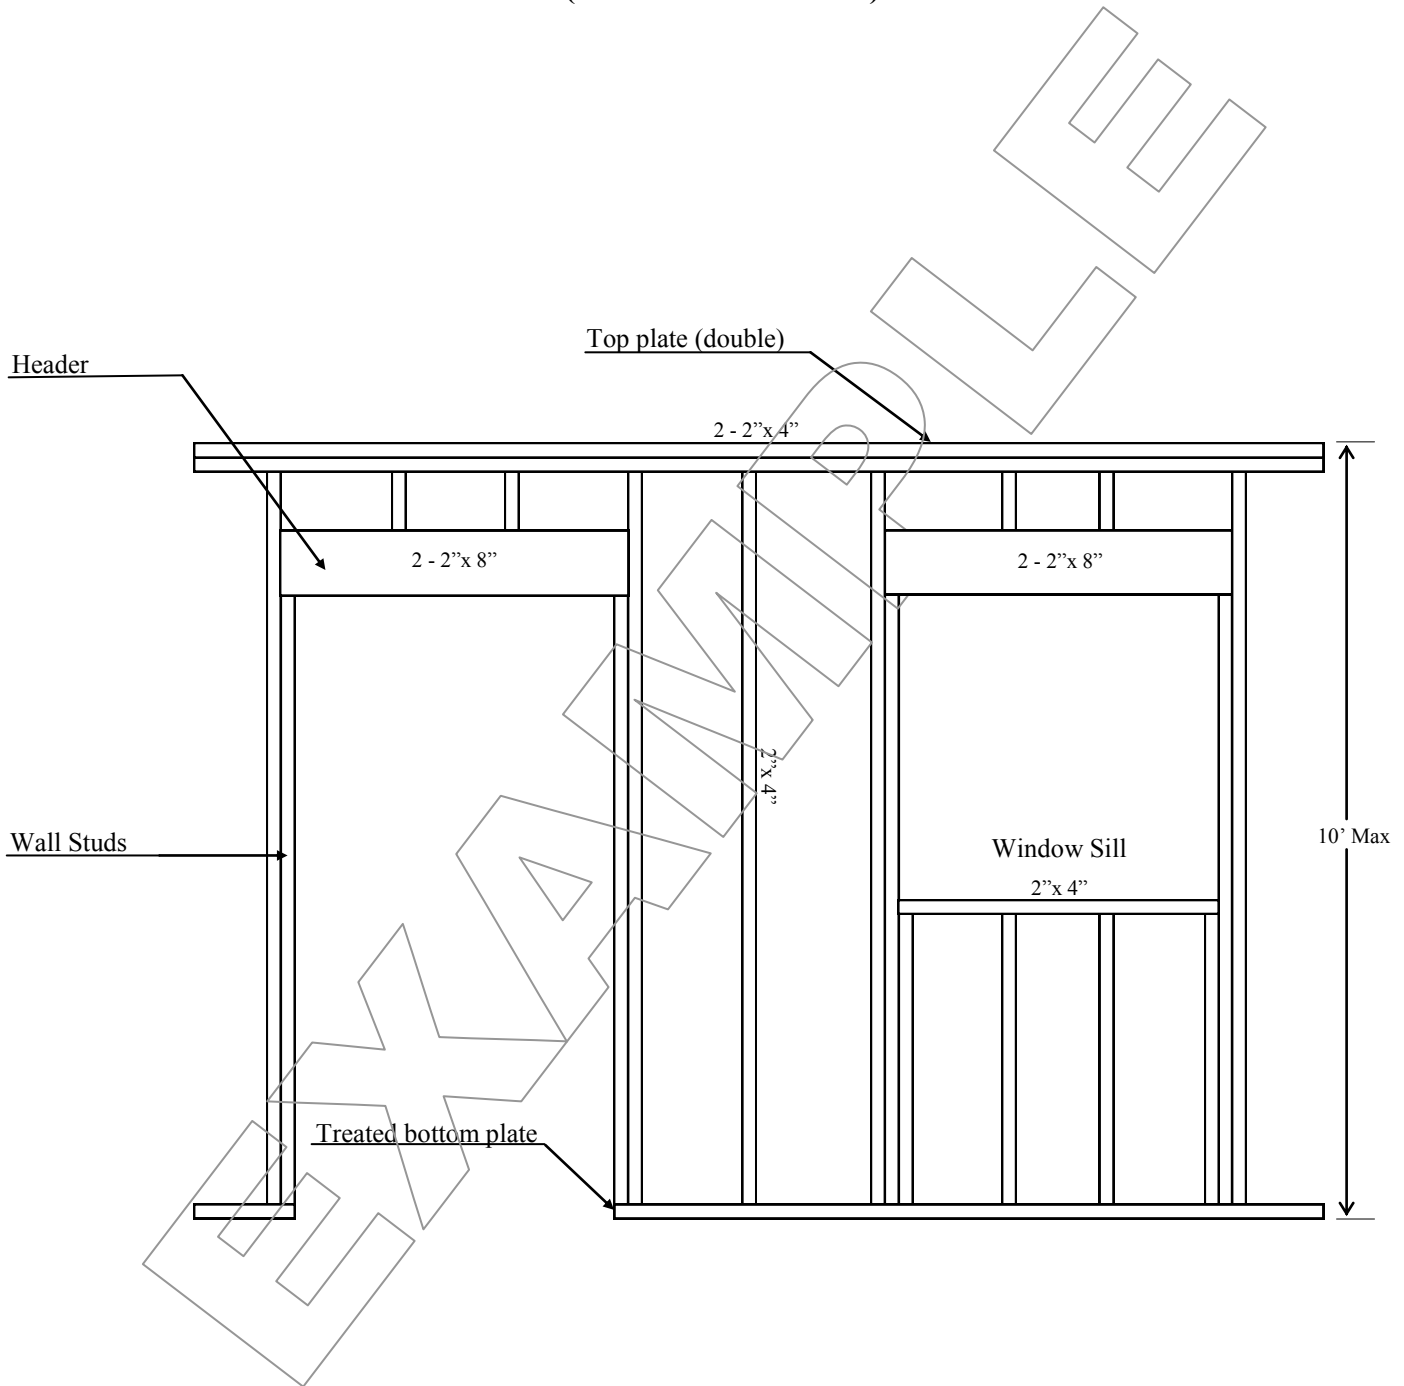
$$1/2''=1'$$

These example plans are only a guide to the plans you will need in order to obtain residential building permits. **The sizes and materials here may or may not be adequate for your specific application.**

Rev 8/18/2016


**Department of Business and
Neighborhood Services
1200 Madison Ave, Suite 100
Indianapolis, IN 46225
Tele: (317) 327-8700
www.indy.gov/permits**

Remember to fill out the completion card at the end of your project.

All plans, detail sheets & a copy of the permit are required to be on the job site at all times. (Truss specs, TJI, LVL & pre-manufactured fireplace details)

Example Stair Detail

(Not For Construction)

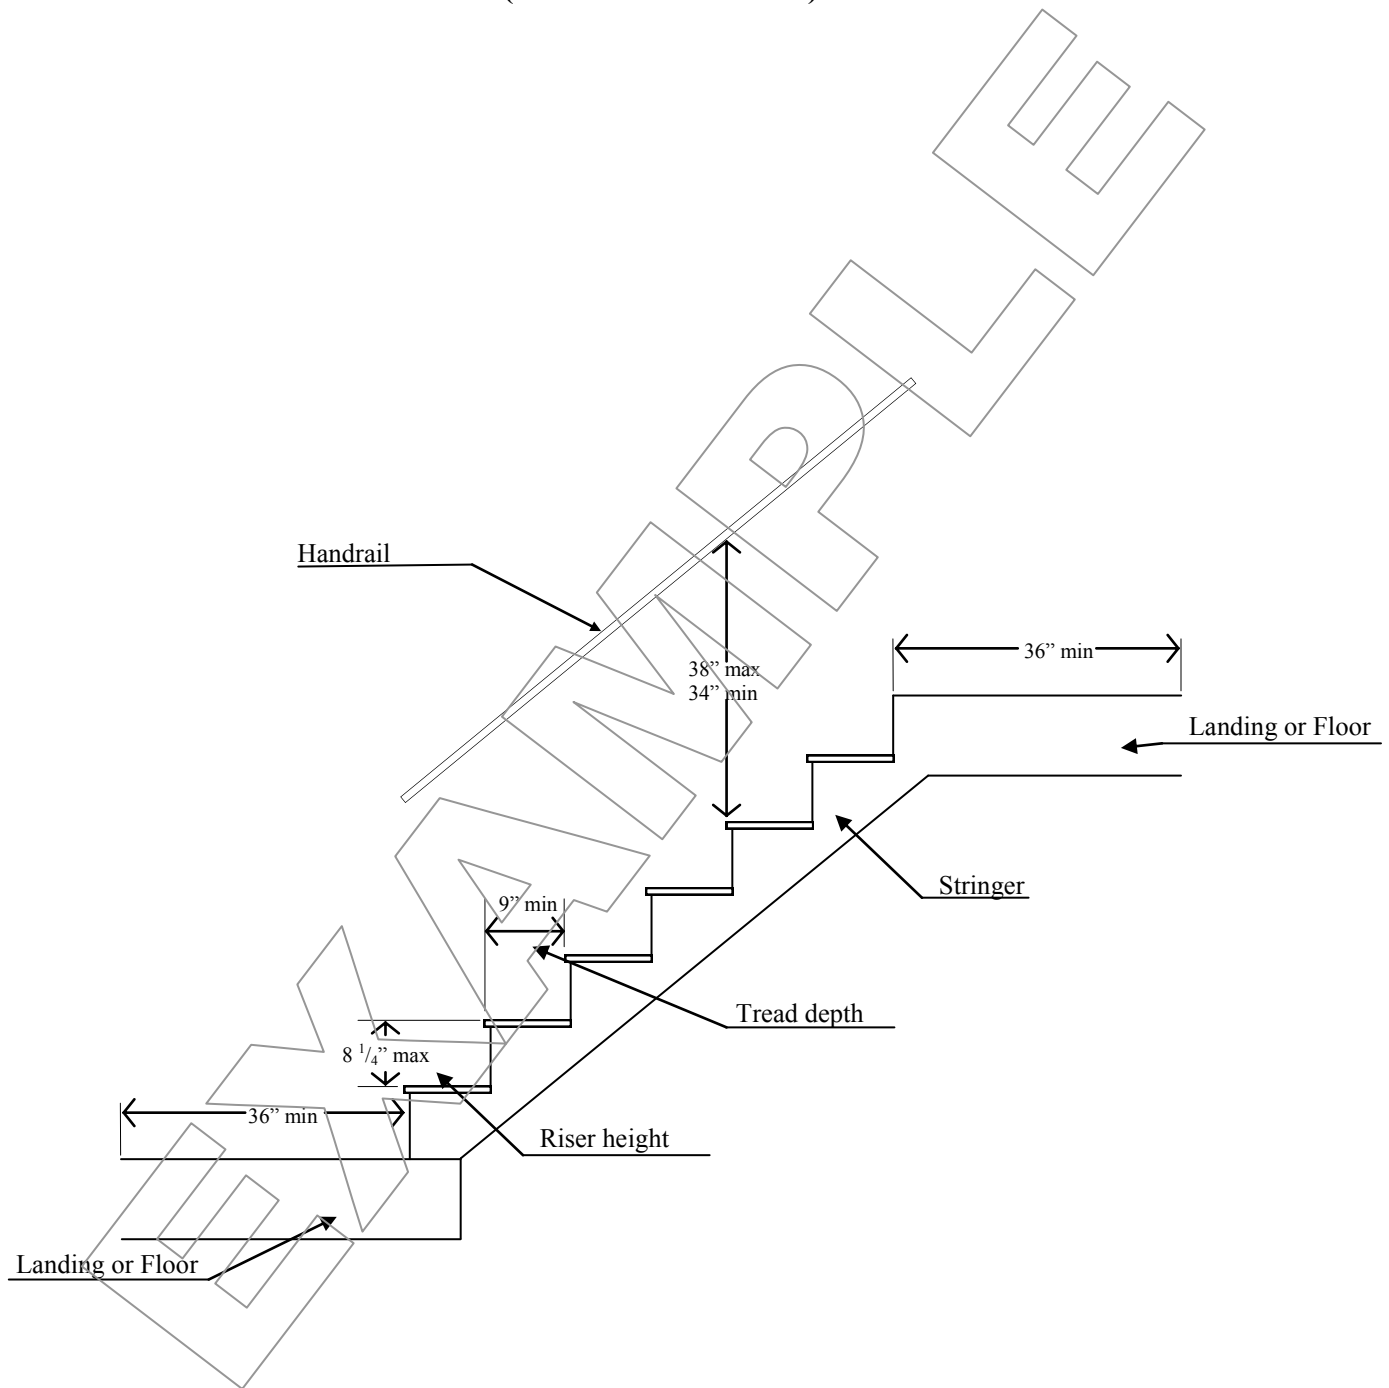

1/2" = 1'

These example plans are only a guide to the plans you will need in order to obtain residential building permits. **The sizes and materials here may or may not be adequate for your specific application.**

Rev 8/18/2016

**Department of Business and
Neighborhood Services**
1200 Madison Ave, Suite 100
Indianapolis, IN 46225
Tele: (317) 327-8700
www.indy.gov/permits

Remember to fill out the completion card at the end of your project. All plans, detail sheets & a copy of the permit are required to be on the job site at all times. (Truss specs, TJI, LVL & pre-manufactured fireplace details)

Common Mistakes / Insufficiencies

- Using incorrect building standards - Indiana Residential Code
(2003 International Residential Code with the 2005 Indiana Amendments)
- Smoke detectors not being placed correctly (R313)
- Incorrect crawlspace venting (R408.1)
Regulation published in Indiana Register October 2007
- Insufficient emergency escapes (310)
 - Windows for sleeping rooms (R310.1)
 - Window wells (R310.2)
 - Ladders & steps (R310.2.1)
- Incorrect garage door headers (R602.10.5(2))
- Not having engineered Truss diagrams available (R106.1)
- Not providing the design specifications for TJI's or LVL's
(Truss I-Joists & Laminated Veneer Lumber members)
- Stairs not being built to correct standards (R311.5)
- Rafters/joists insufficient for spans
(rafters R802.5, ceiling joists R802.4, floor joists R502.3)
- Headers insufficient for span (R502.5)
- Not having plans on site available for review
- Proposed plans not drawn to scale
- Not submitting the Certificate of Completion & Compliance upon completion of the project.

These example plans are only a guide to the plans you will need in order to obtain residential building permits. **The sizes and materials here may or may not be adequate for your specific application.**

Rev 8/18/2016

**Department of Business and
Neighborhood Services**
1200 Madison Ave, Suite 100
Indianapolis, IN 46225
Tele: (317) 327-8700
www.indy.gov/permits

Remember to fill out the completion card at the end of your project.
All plans, detail sheets & a copy of the permit are required to be on the job site at all times. (Truss specs, TJI, LVL & pre-manufactured fireplace details)